


DRAFT

This drawing is copyrighted and must not be used, reproduced or revised without written permission. All dimensions are in millimeters unless otherwise noted. Check and verify all dimensions prior to commencements of work. Do not scale this drawing. This drawing shall be read in conjunction with all other contract documents including those by other consultants and including specifications. Report inconsistencies and omissions to the consultant for clarification before commencing work. Deviations from the contract documents without written approval from the consultant are subject to correction at the contractor's expense.

NOTES:

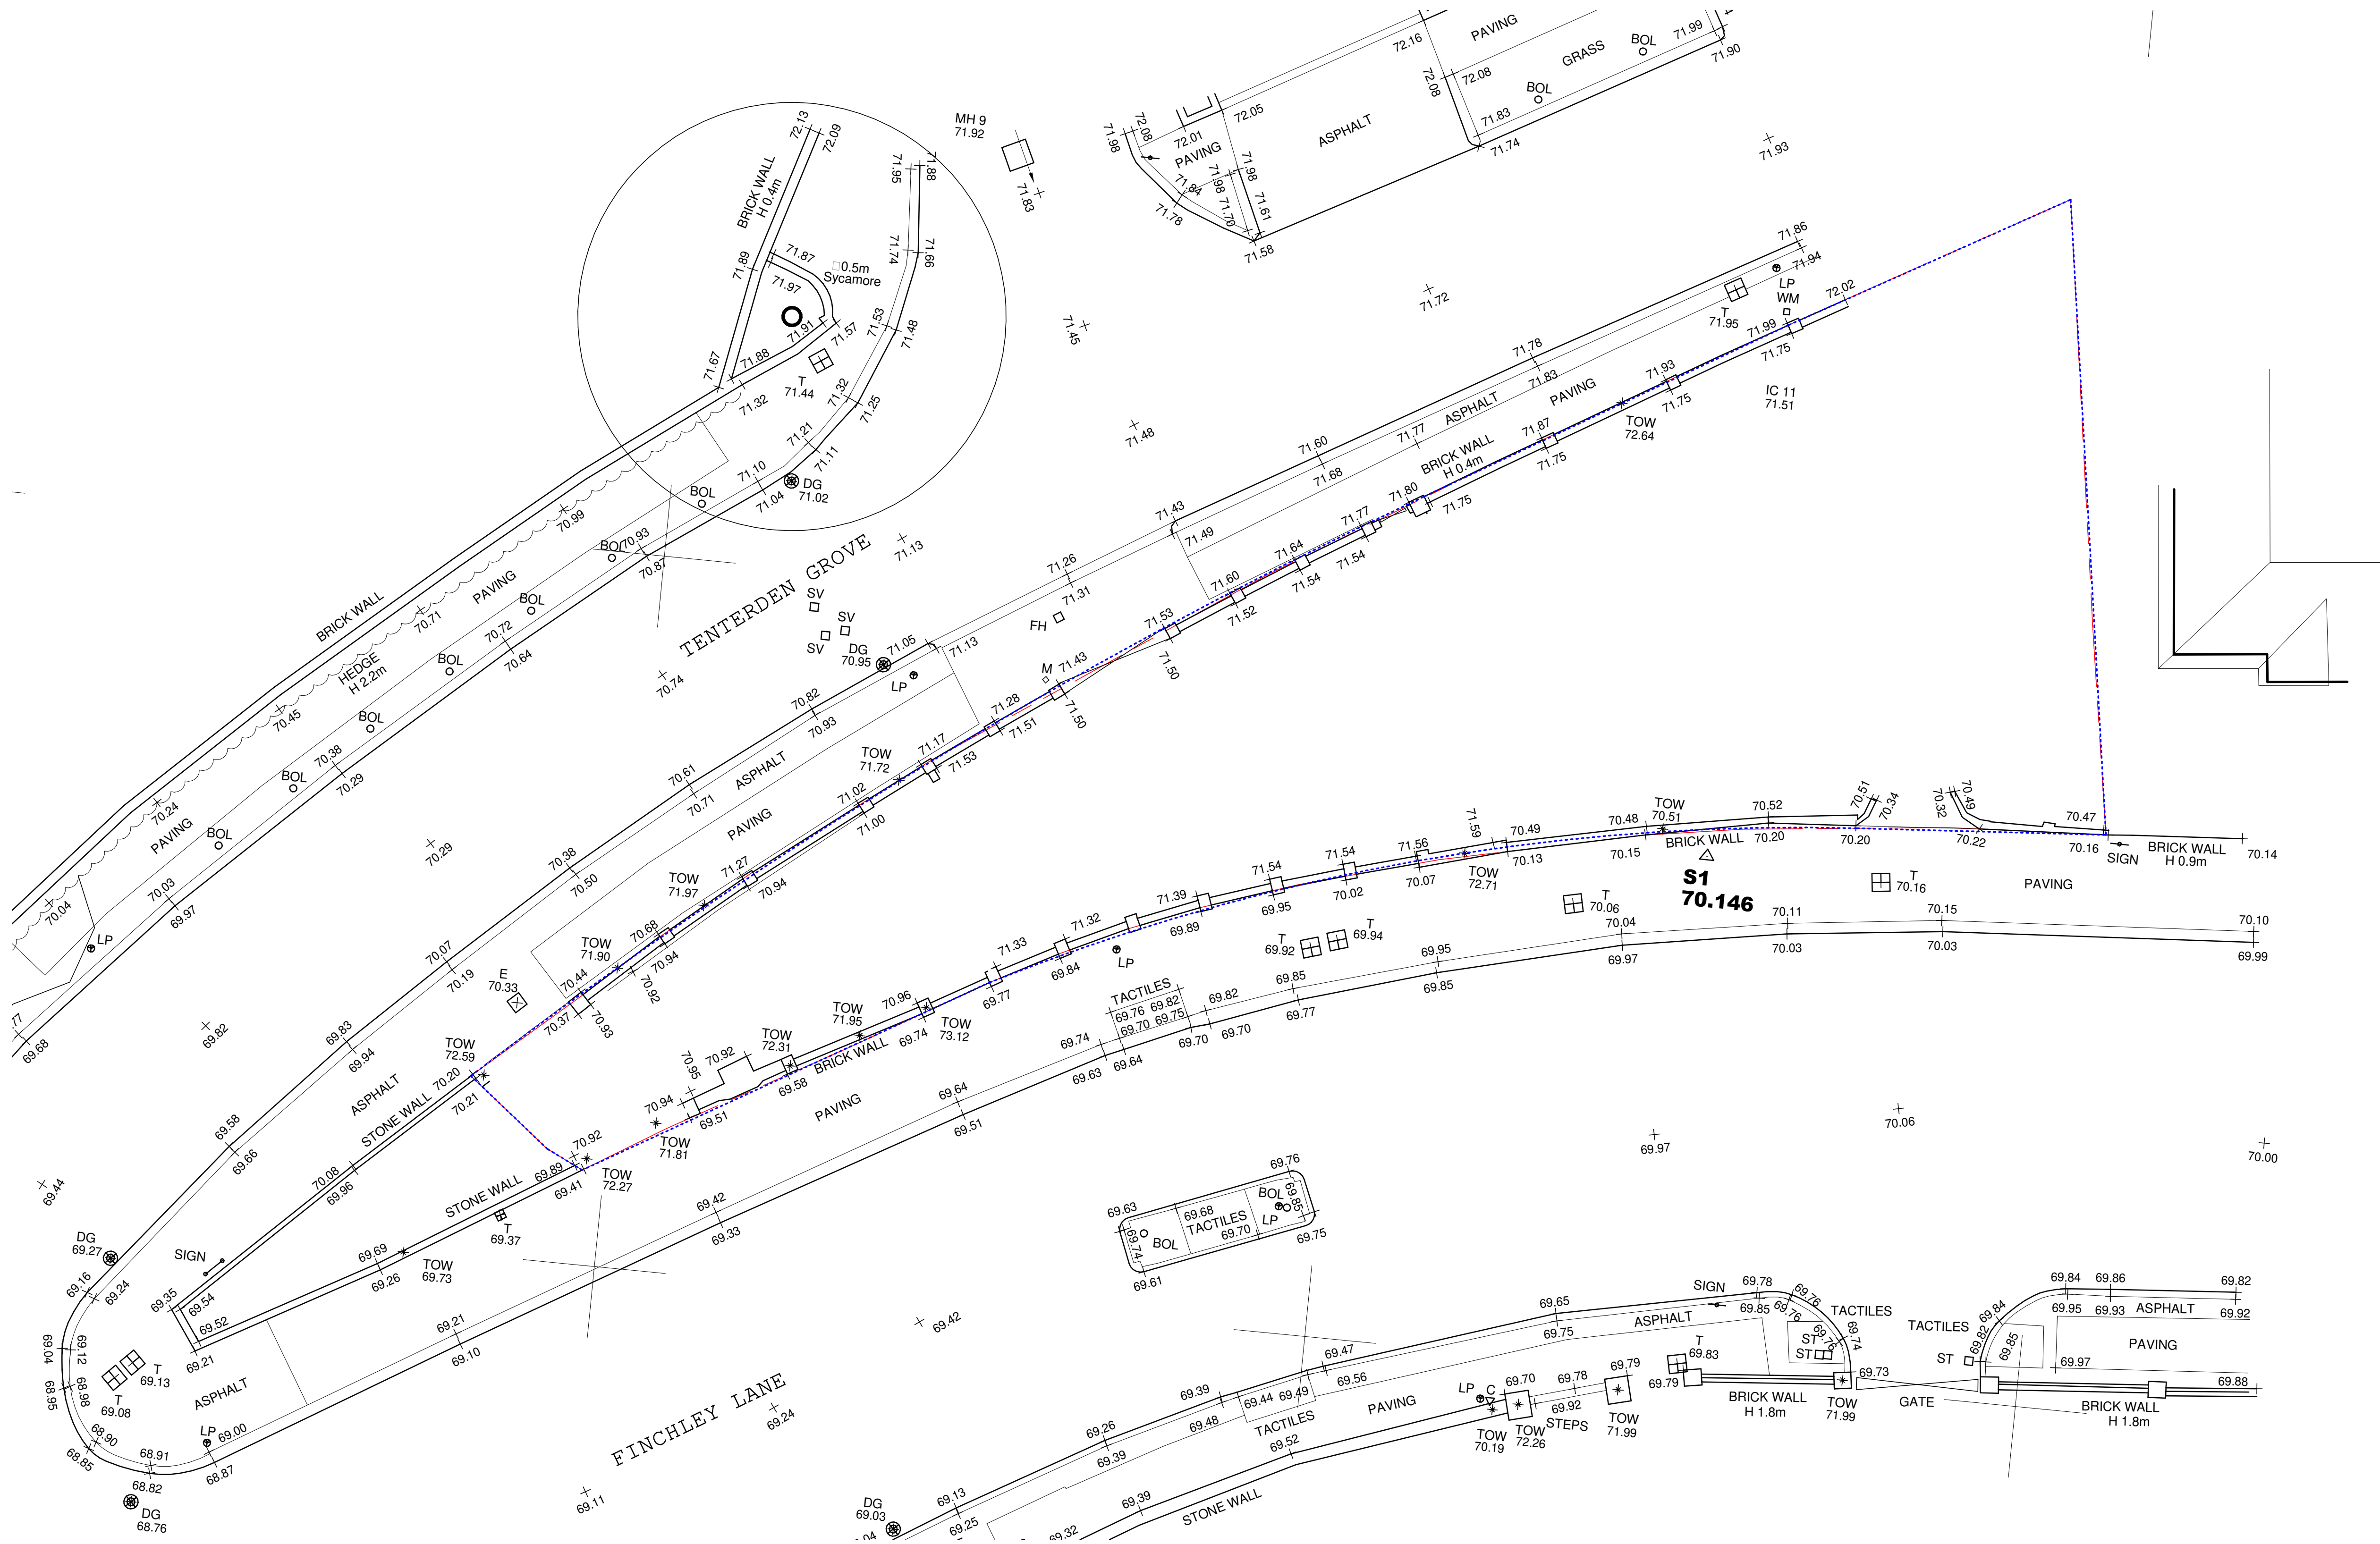

REV	AMENDMENTS	BY	DATE
-----	------------	----	------

**ABDW** ARCHITECTS

26 Finchbury Square, London EC2A 1DS  
020 8088 2550 | office@abdw.net | www.abdw.net

For and on behalf of:

**TENTERDEN CT.**

Drawn: <b>Author</b>	Date: 01/29/20	Scale: 1 : 100@A1
Checked: <b>Checker</b>	Approved: <b>Approver Architectural</b>	

Title:  
**SITE PLAN - PAVEMENT  
EXISTING LEVELS**

Project:  
**Tenterden Court**

Drawing Number: <b>A01.02</b>	Rev:
dwg:	<b>A1</b>