


Drawing Splits at GridLine 8 -
See Drawing 2012 for continuation

This Drawing supersedes previous GA Plan 2001

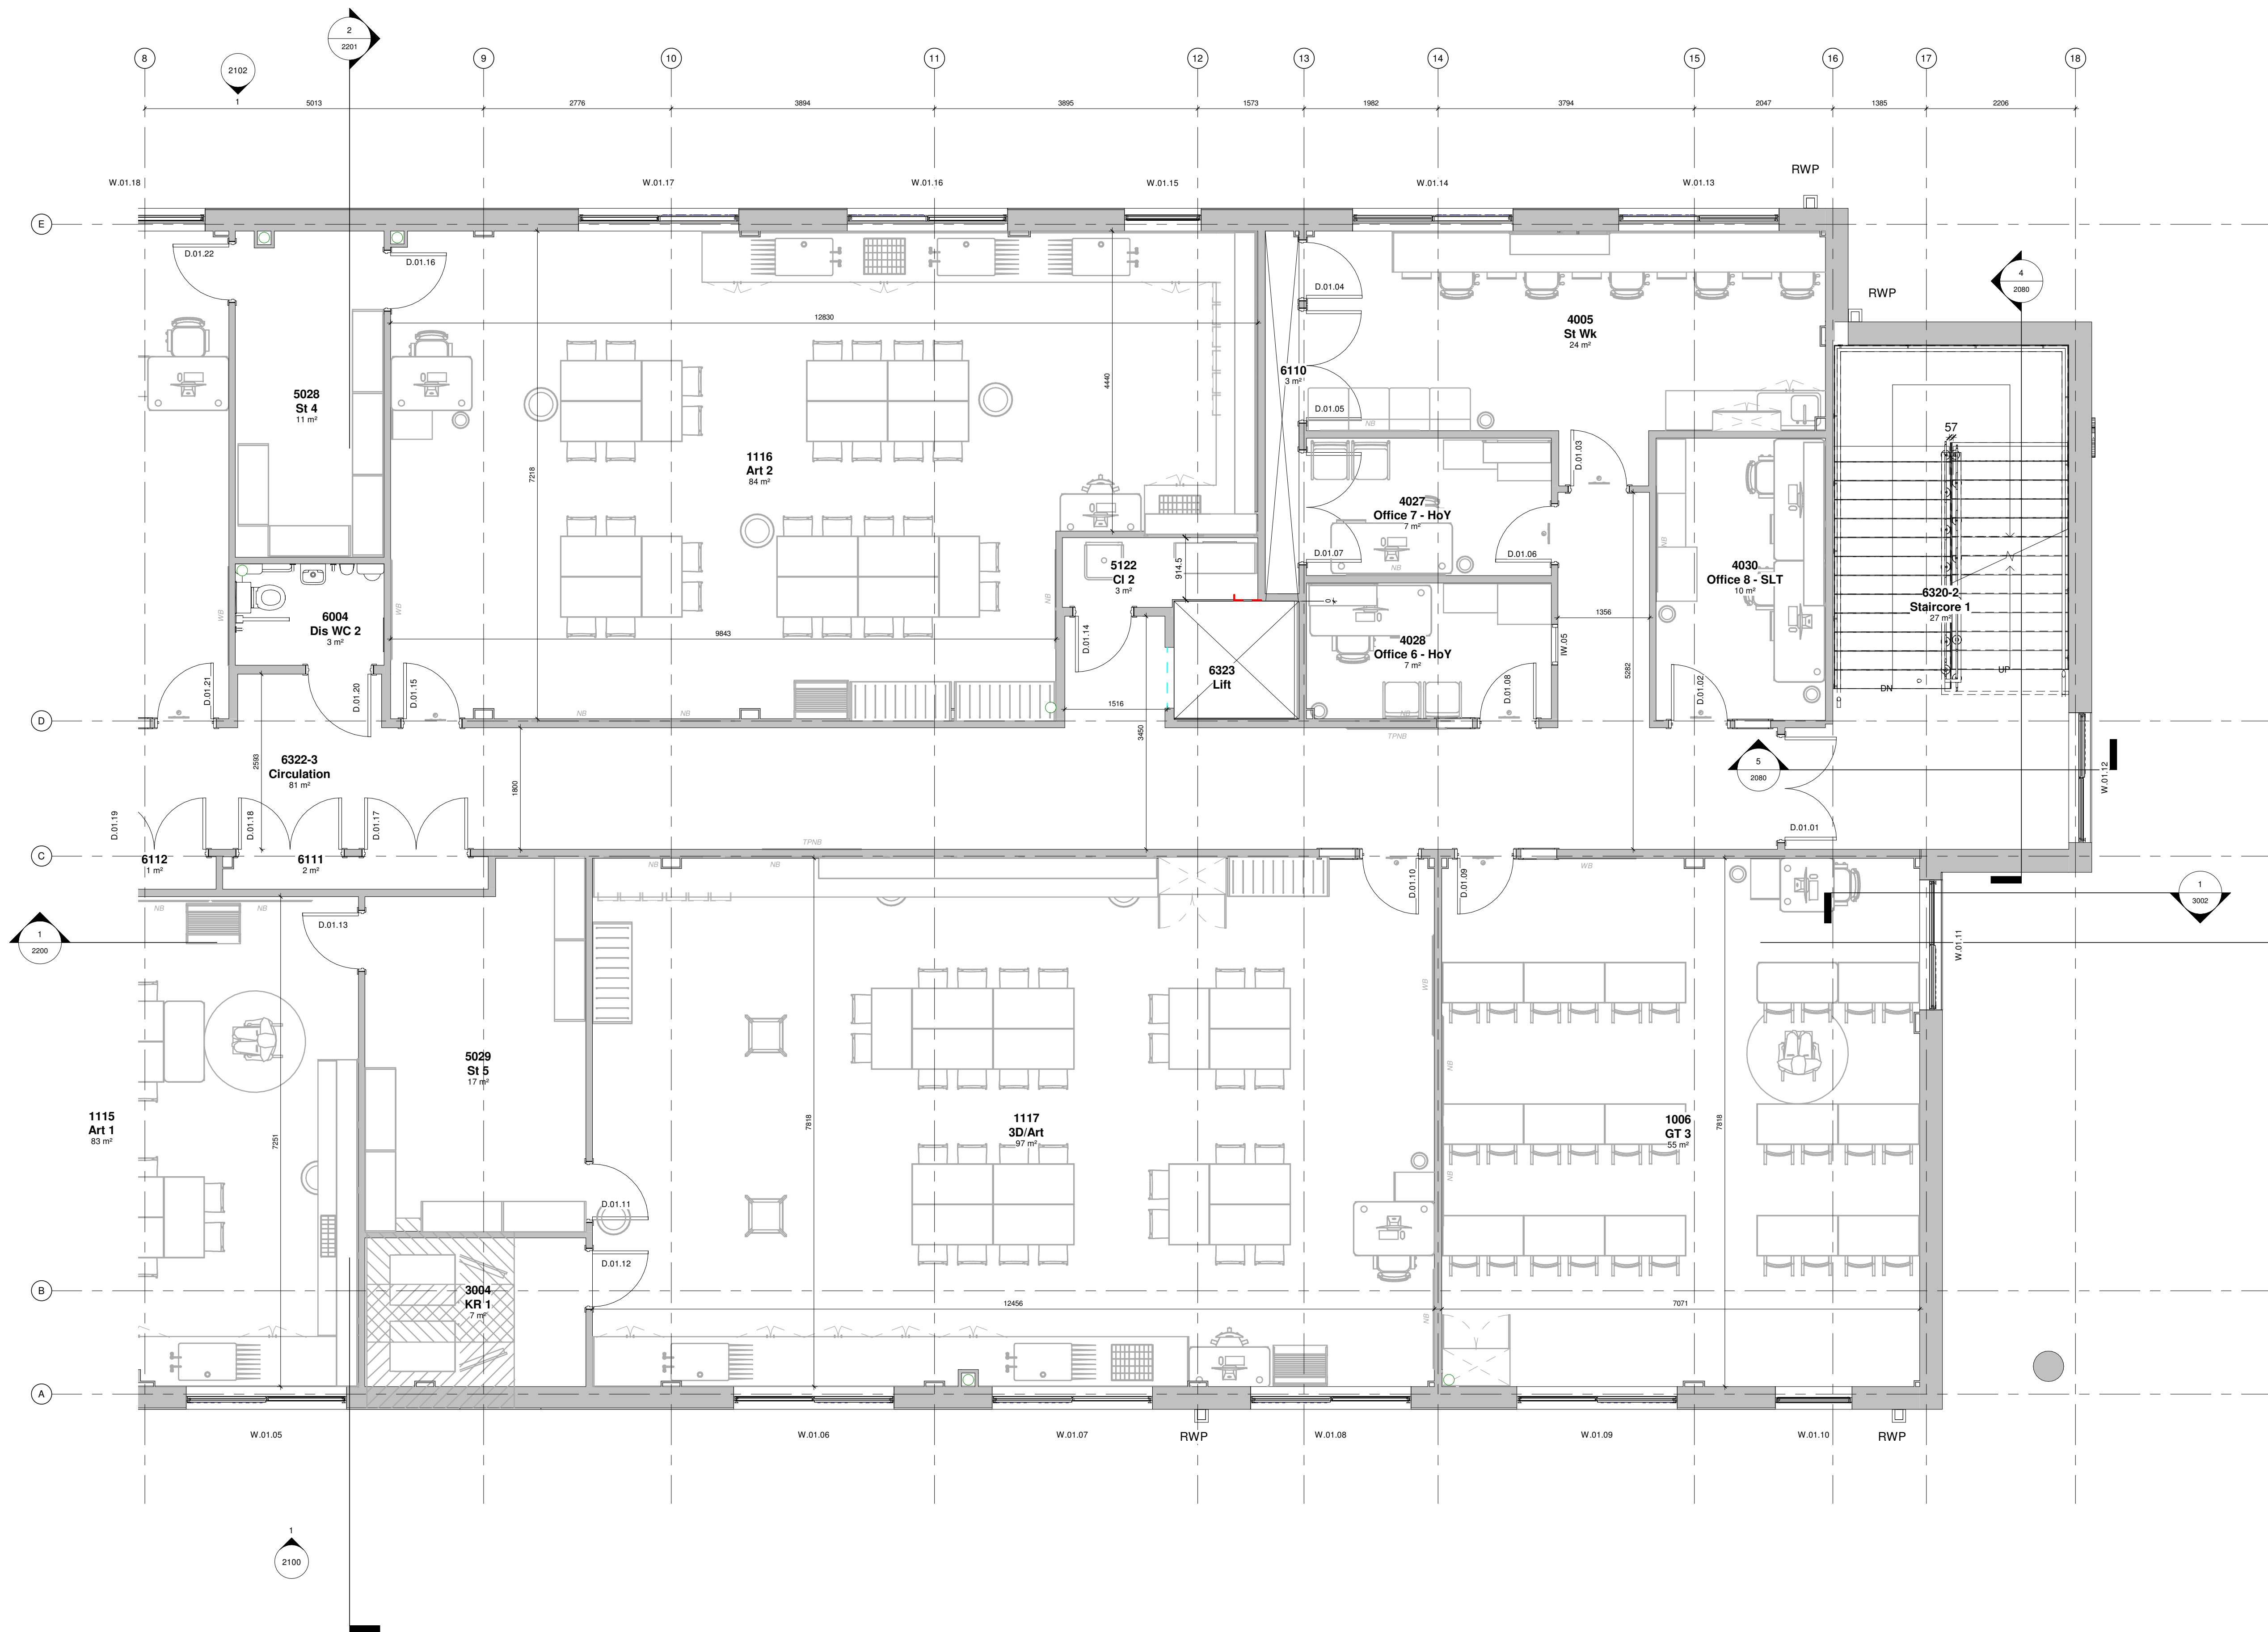

V4	Issued for Construction	08.10.2019	CD	RB
V3	Lift door added. Additional vision panels, dims added	29.07.2019	CD	RB
V2	Amended to suit Acoustic Report	02.07.2019	CD	RB
V1	Issued for Information	20.06.2019	CD	RB
Rev	Description	Date	Dr by	App by

Project Stage

CONSTRUCTION

Client:

Interserve

Project:

Colmers School & Sixth Form College

Drawing Title:

GA First Floor Plan Sheet 2

Drawn	Checked	Paper Size	Scale	Date
CD	RB	A1	As indicated	06/20/19

Drawing No.	Revision
103563-CWA-01-01-DR-A-2013	V4

Drawing BIM Name:
18408-CW-XX-ZZ-M3-A- 2013

CDE Area:	Suitability Code:	BIM Revision:
Published	S4	V9

CORSTORPHINE + WRIGHT
ARCHITECTS

Warwick
London
Birmingham
Leeds
Canterbury
Glasgow
Dublin

The Old Library • Hagley Road • Stourbridge • DY8 1QH
Tel. 01384909850 www.corstorphine-wright.com