
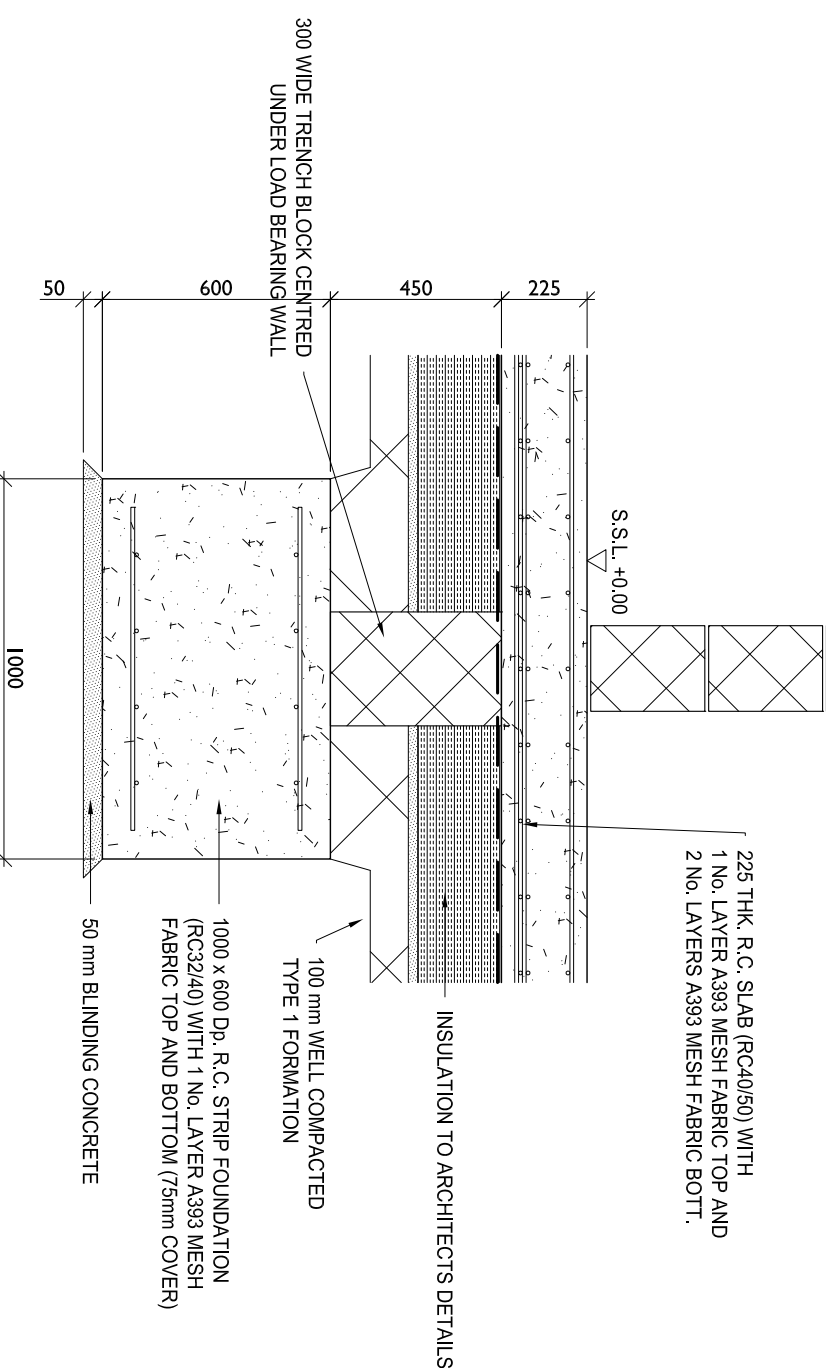



**TYPICAL SECTION THROUGH FOUNDATION AT
SEPARATING WALL LOCATION**

TYPICAL SECTION THROUGH FOUNDATION AT PERIMETER WALL LOCATION

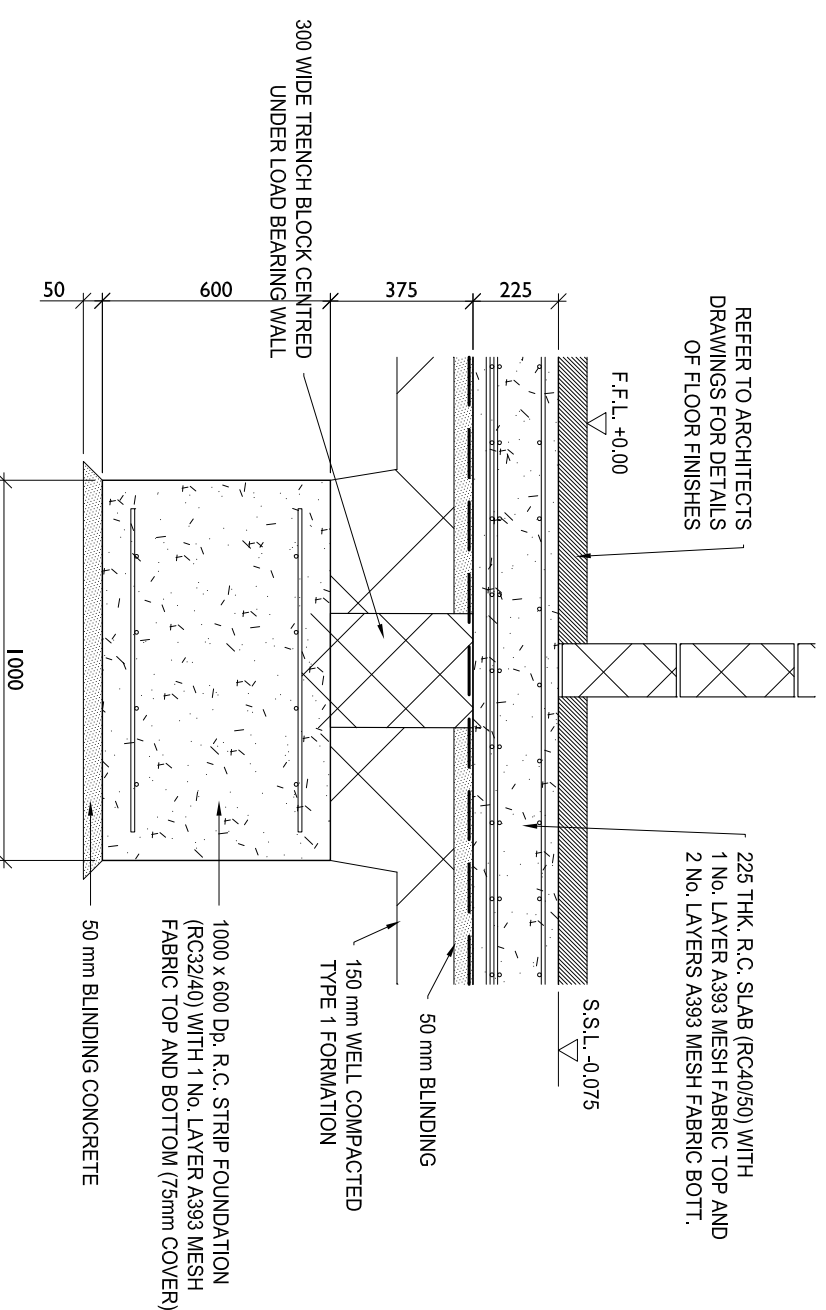


**TYPICAL SECTION THROUGH COMMON STAIR LOAD
BEARING WALLS FOUNDATION**

TYPICAL SECTION THROUGH LOAD BEARING WALL FOUNDATION

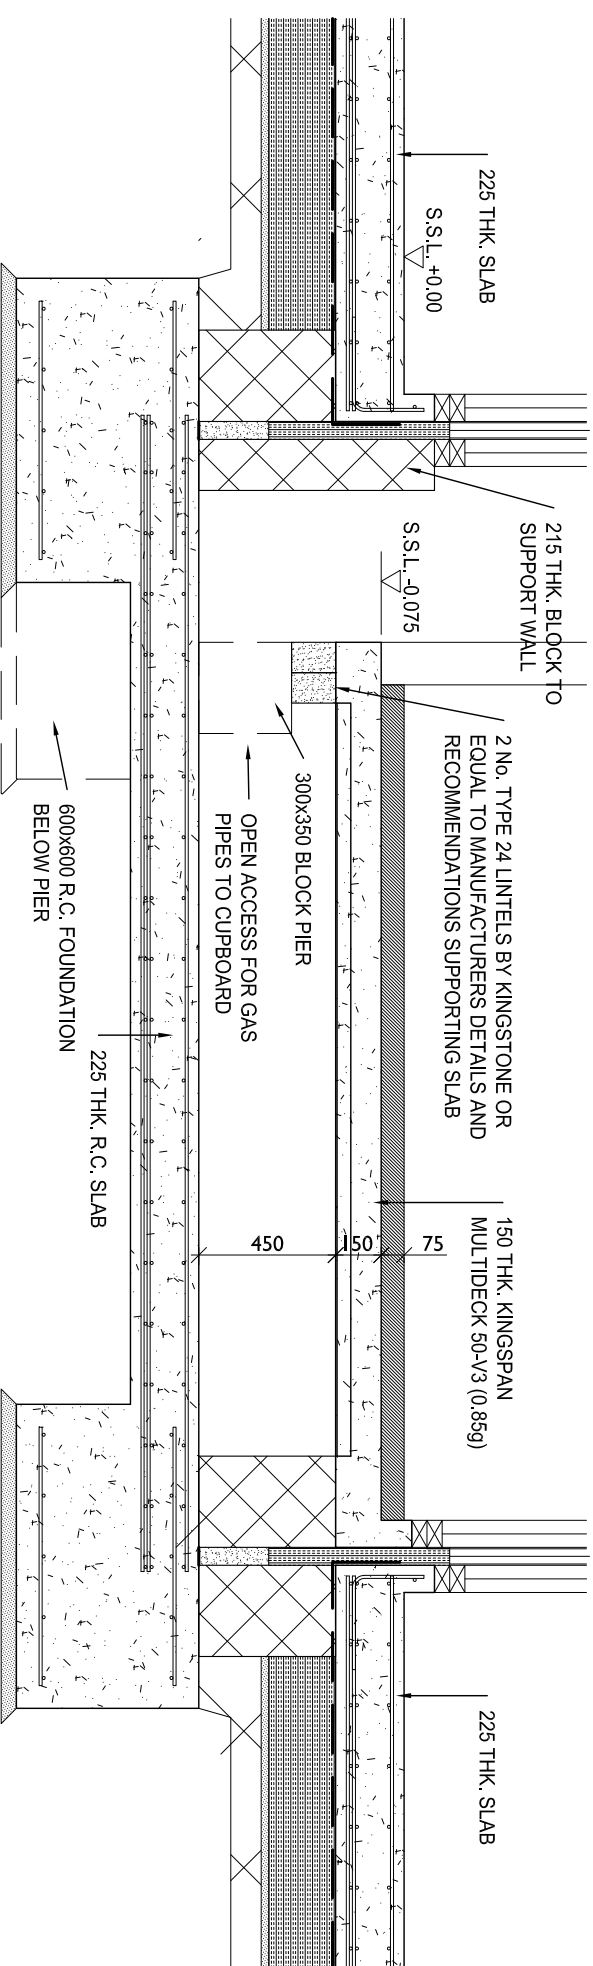

TYPICAL SECTION THROUGH FOUNDATION AND SLAB AT MAIN ENTRANCE GAS PIPE CUPBOARD

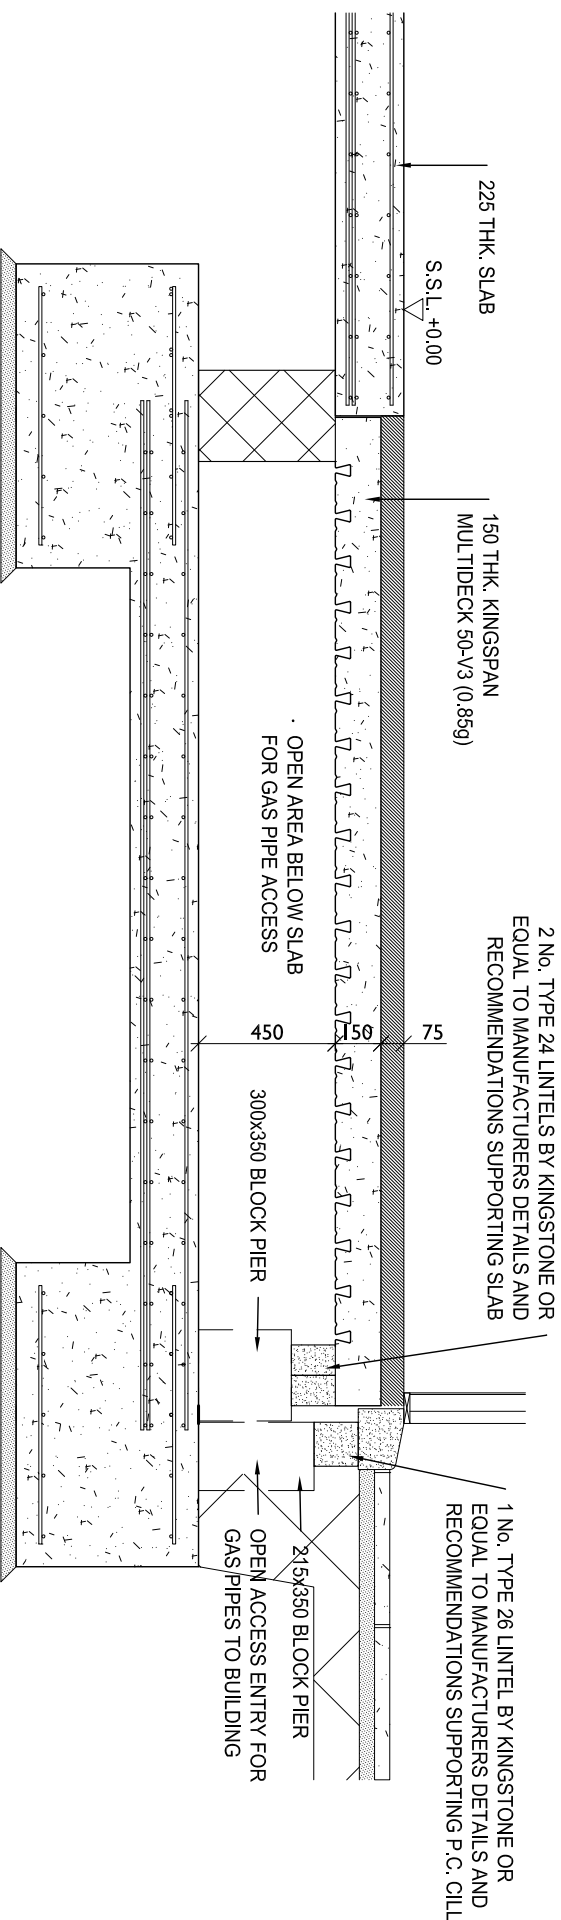

TYPICAL SECTION THROUGH FOUNDATION AND SLAB AT MAIN ENTRANCE

PLANNING			
DATE CREATED:	29/01/19	SCALE:	1:20 / 1:25 @ A1
CONTRACT No:	12246	DRAWING No:	003
		REV:	