


DO NOT SCALE



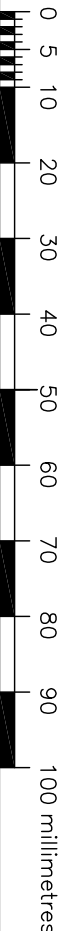


1. THIS DRAWING TO BE READ IN CONJUNCTION WITH ALL RELEVANT ARCHITECTS' & ENGINEERS' DRAWINGS & SPECIFICATION.
2. FOR GENERAL NOTES SEE DRG 0245 / S / 1001

COLUMNS TO BE LOCATED CENTRALLY ON GRID UNLESS NOTED OTHERWISE

FOR SETTING OUT OF SVP/RWP PENETRATIONS SEE DRG. 1074

DETAIL A
(SCALE 1:25)

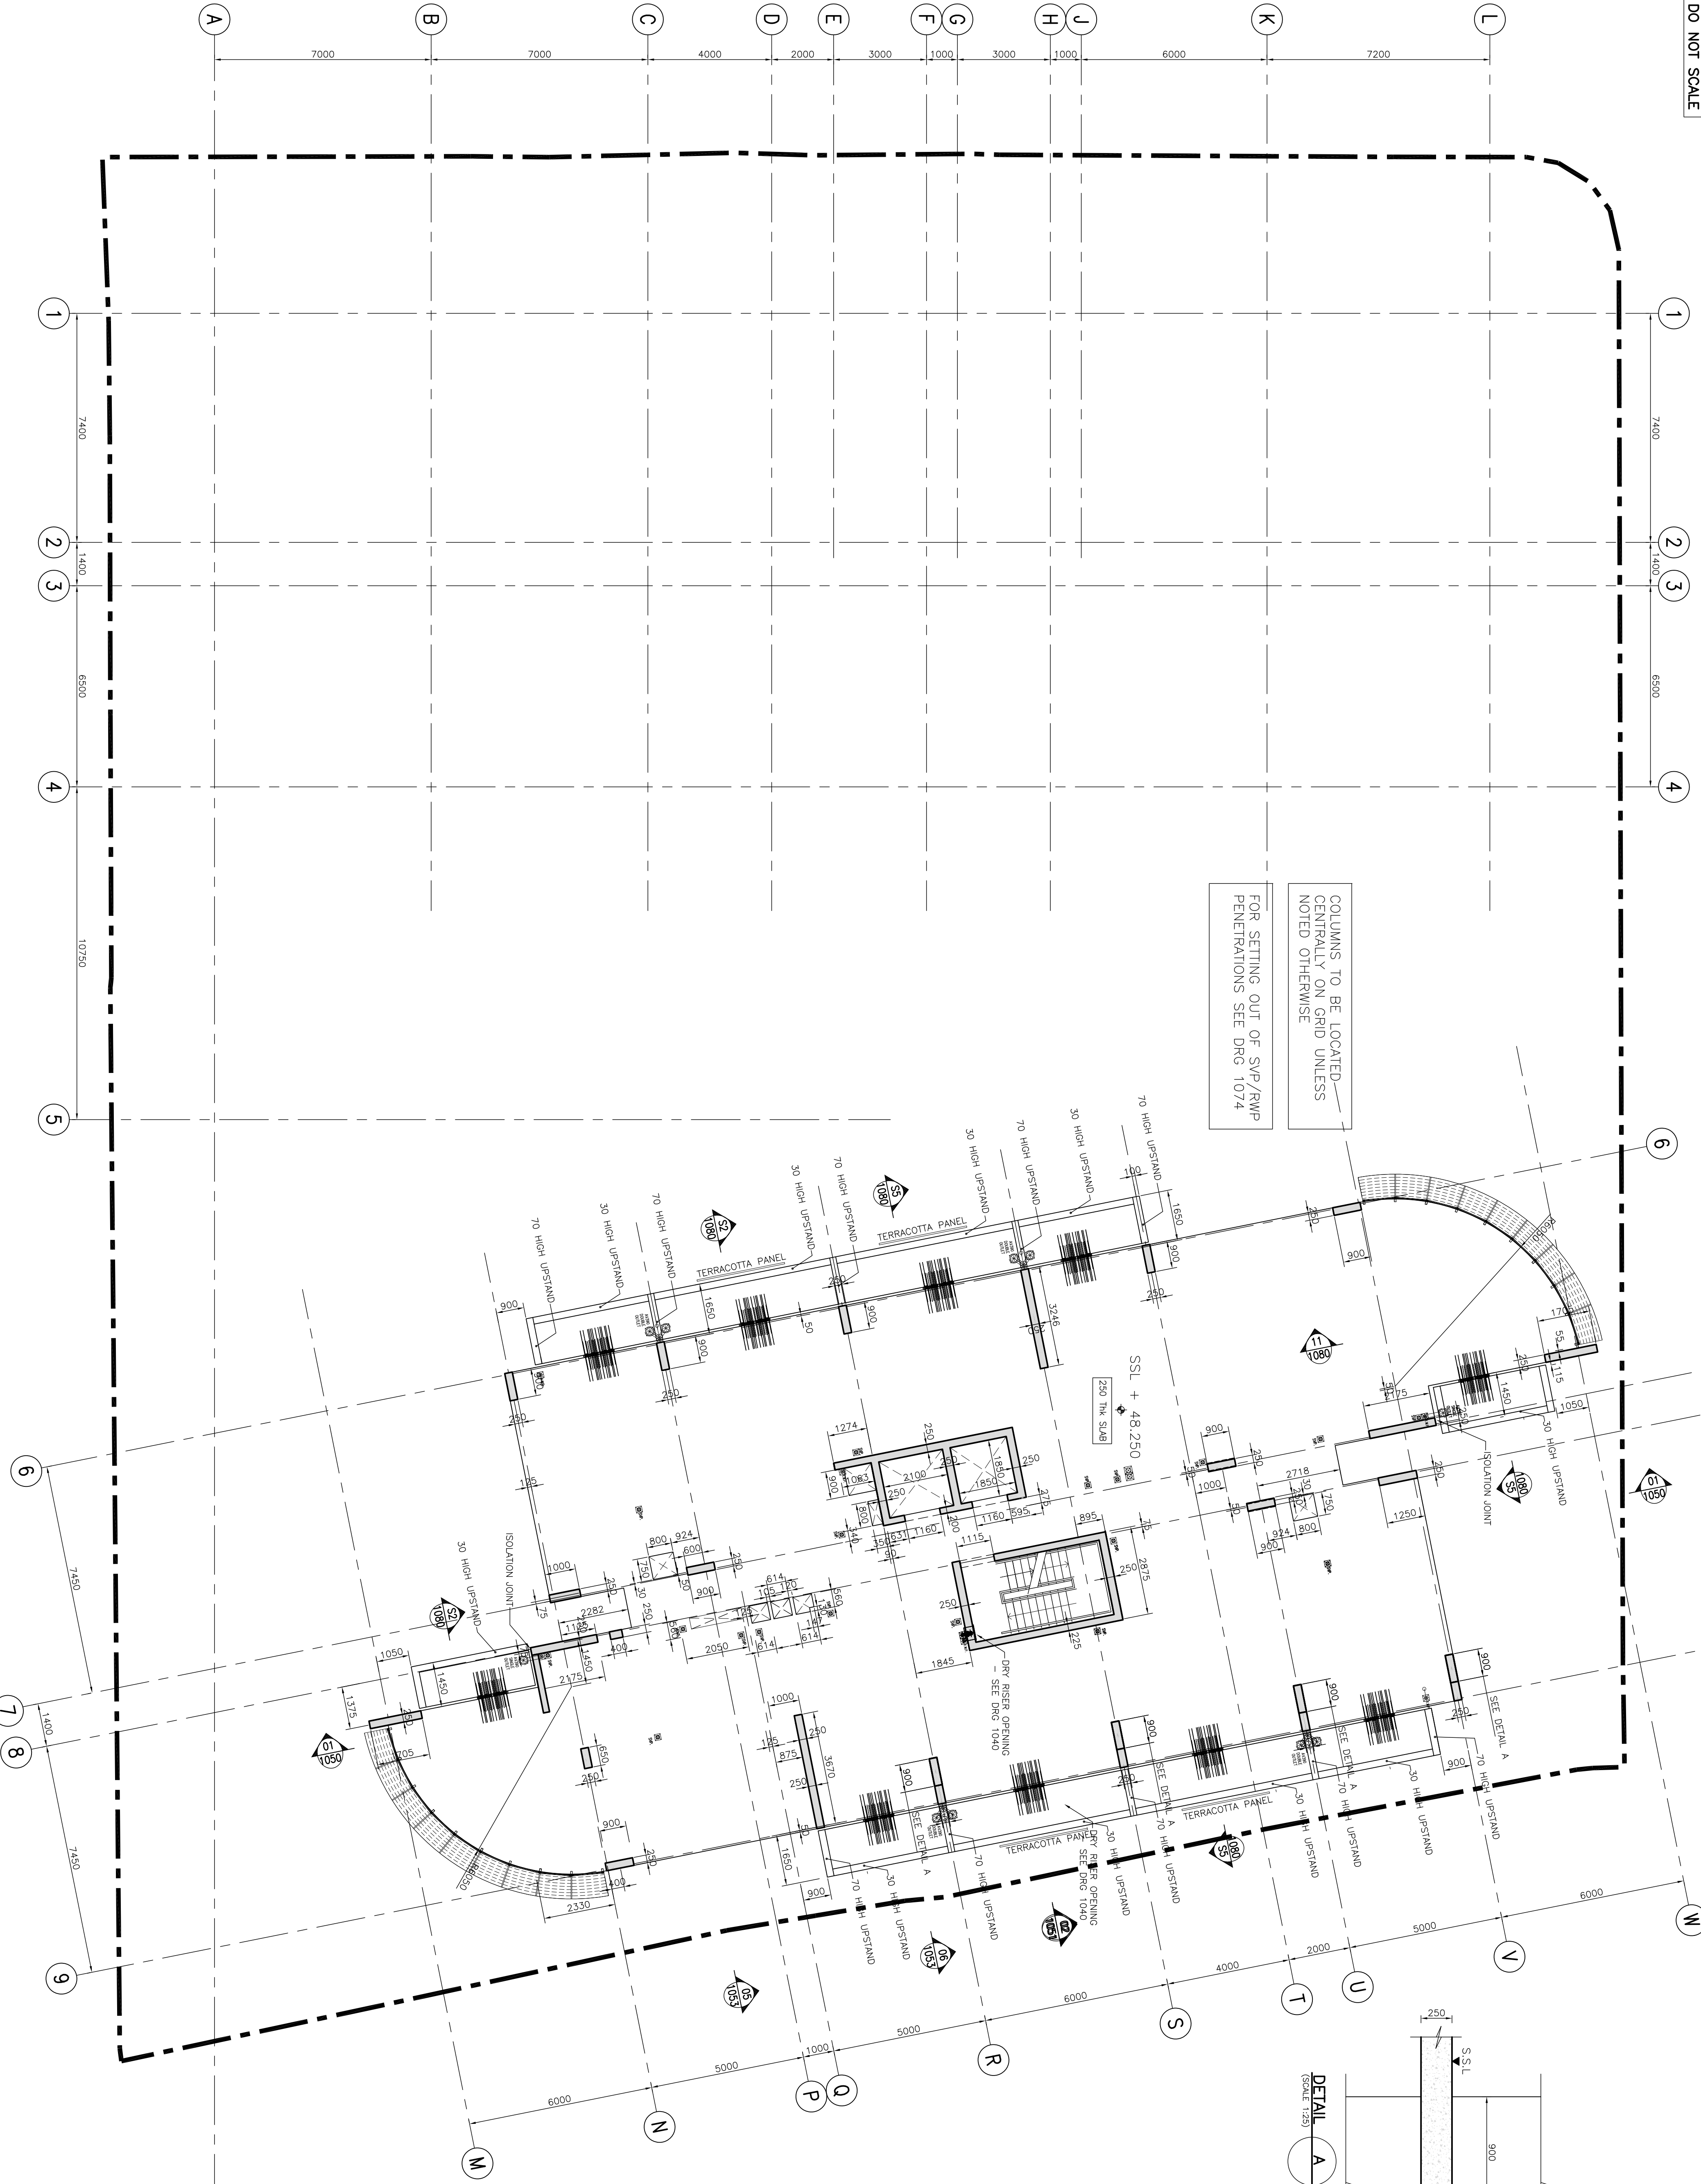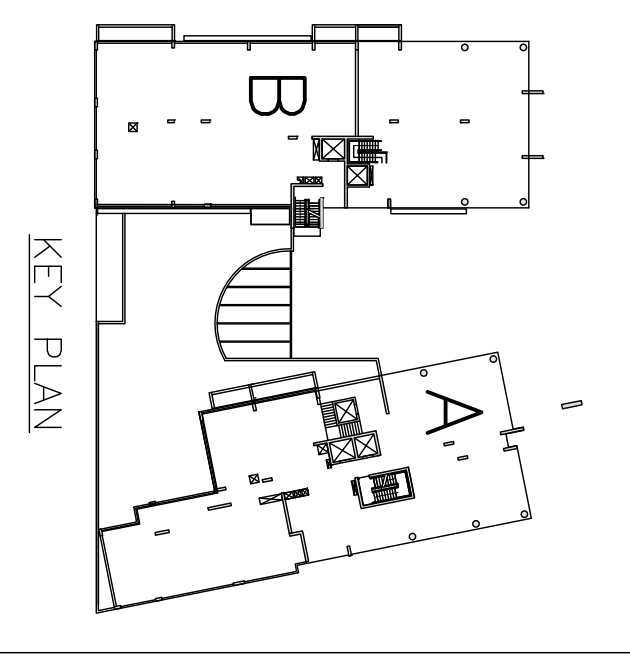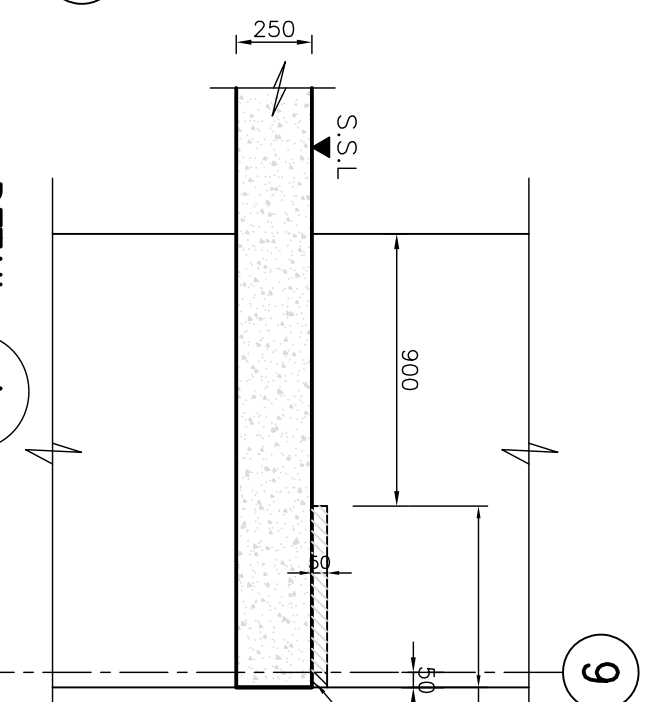

blyth+blyth
186 City Road,
London, EC1V 2NT
Telephone: 0207 0172800
Email: london@blythandblyth.co.uk
www.blythandblyth.co.uk
Fax: 0207 242 8134

Drawing No: **D244 / S / 1032** Revision: **C2**

Drawn: DJ	Scale A1:
Date: JUNE 11	Scale A1: 1:250

10th FLOOR
GENERAL ARRANGEMENT

LANGHAM SQUARE
UPPER RICHMOND ROAD

StJames St James
Designed for life

CONSTRUCTION
DRAWING

Revisions	Date	By
T1 ISSUED FOR TENDER	25.08.11	DJ
T2 ISSUED FOR TENDER	02.09.11	DJ
C1 CONSTRUCTION ISSUE	04.11.11	DJ
C2 BALCONIES REVISED, SETTING OUT ADDED	18.04.12	DJ

Drawing No: **D244 / S / 1032** Revision: **C2**

Blyth & Blyth Project No.
LC20492